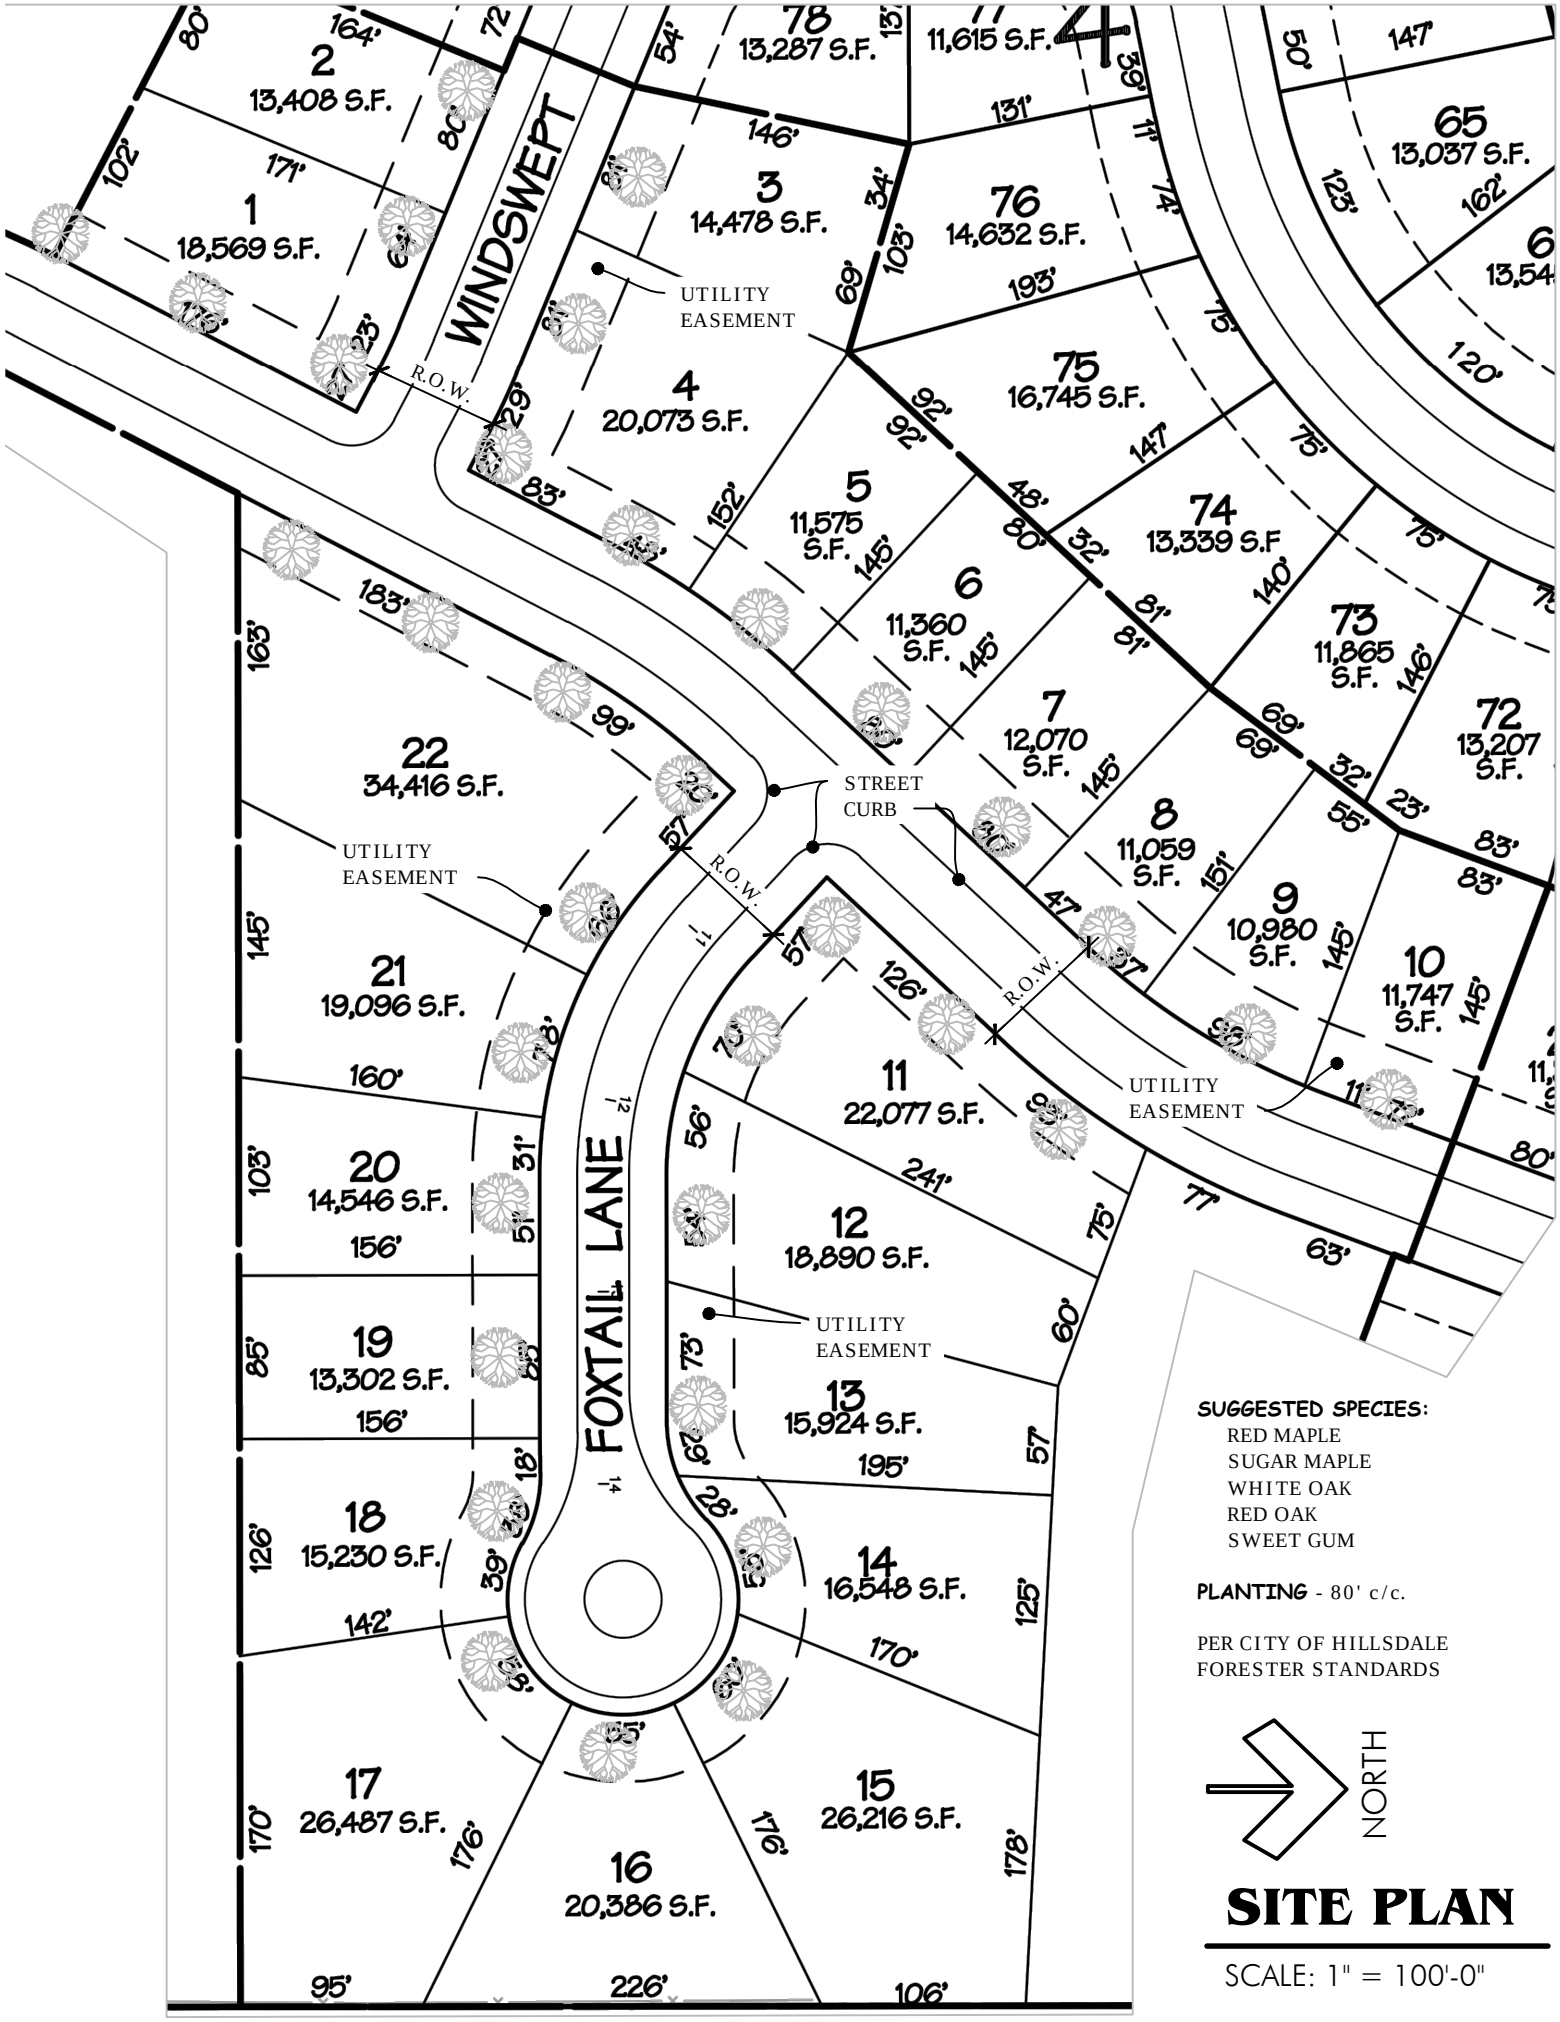

SUGGESTED SPECIES:

RED MAPLE
SUGAR MAPLE
WHITE OAK
RED OAK
SWEET GUM

PLANTING - 80' c/c.

PER CITY OF HILLSDALE
FORESTER STANDARDS

NORTH

SITE PLAN

SCALE: 1" = 100'-0"